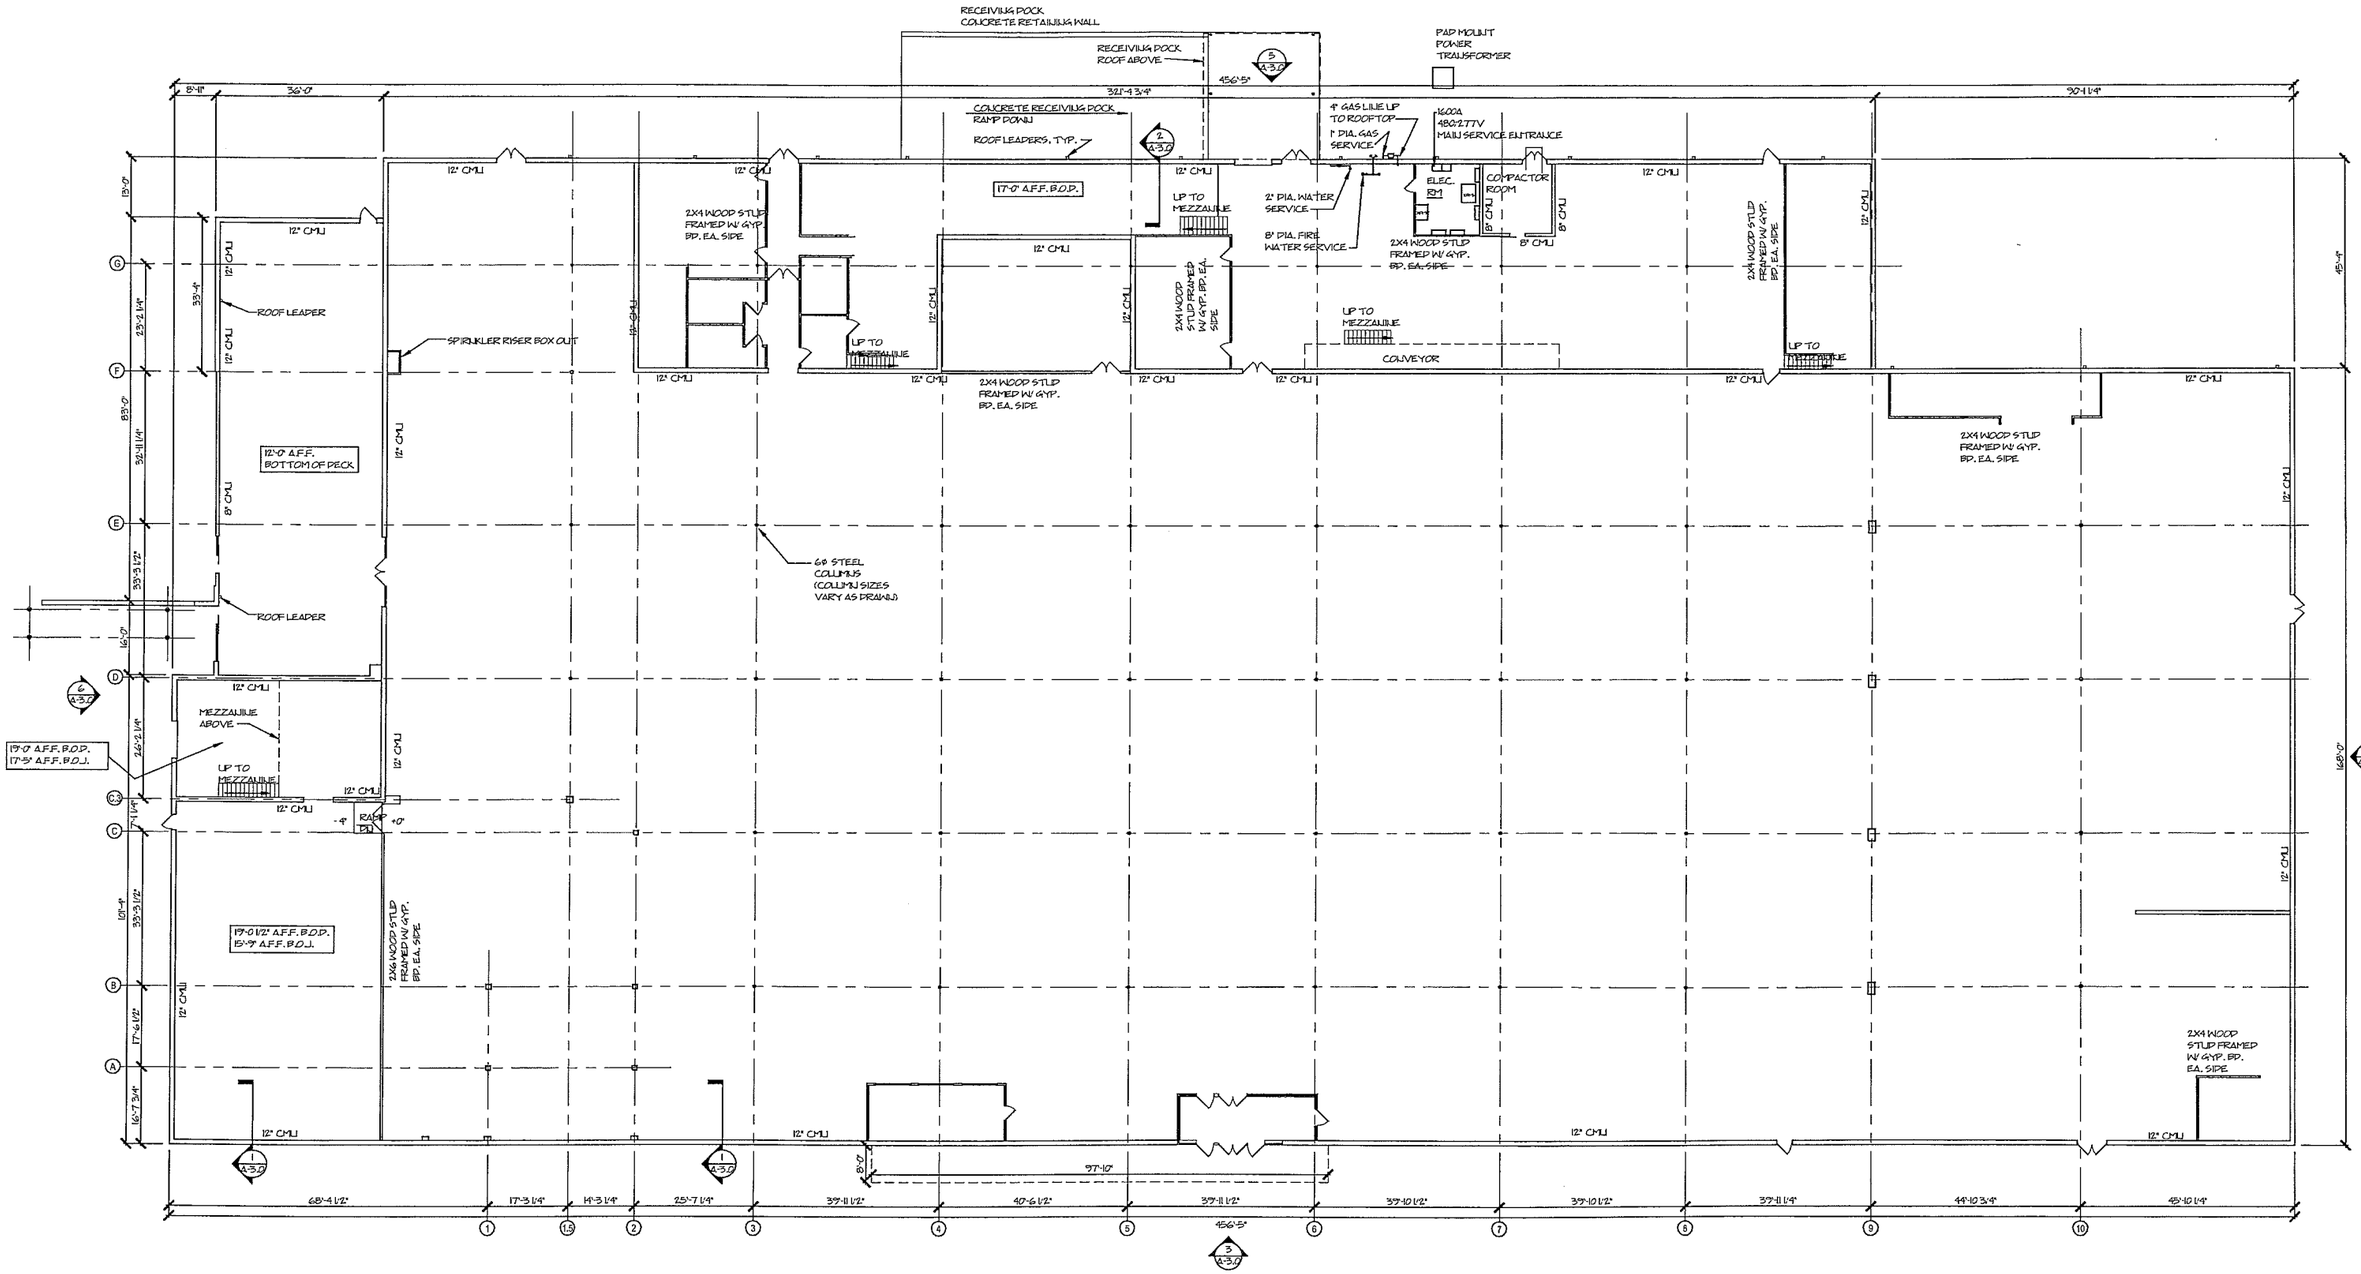

1 FLOOR PLAN
SCALE: 1/16" = 1'-0"

THIS DRAWING IS PROVIDED AS A REFERENCE DRAWING TO ILLUSTRATE EXISTING CONDITIONS BASED ON FIELD MEASUREMENTS, INTO WHICH RENOVATIONS MAY BE INCORPORATED. THIS DRAWING SHOULD NOT BE CONSTRUED AS AN "AS-BUILT" DRAWING OR A COMPREHENSIVE RECORD OF ALL CONDITIONS THAT MAY IMPACT ANY FUTURE DESIGN OR RENOVATIONS, NOR SHOULD IT BE UNDERSTOOD TO BE A COMPLETE INDICATION OF ALL ITEMS REQUIRED TO BE REMOVED OR DEMOLISHED IN ORDER TO EXECUTE ANY OF THE ABOVE. IT IS THE CONTRACTOR'S RESPONSIBILITY TO EXAMINE THE SITE PRIOR TO ANY BID AND/OR CONSTRUCTION EFFORTS.